


LESLIE SCHOOL

DEPT. OF BUILDINGS & GROUNDS
BOARD OF EDUCATION
DETROIT MICHIGAN

DRAWN	DATE	CHECKED	DATE	ADDITION	DATE
T.J.T.	8/3/51				

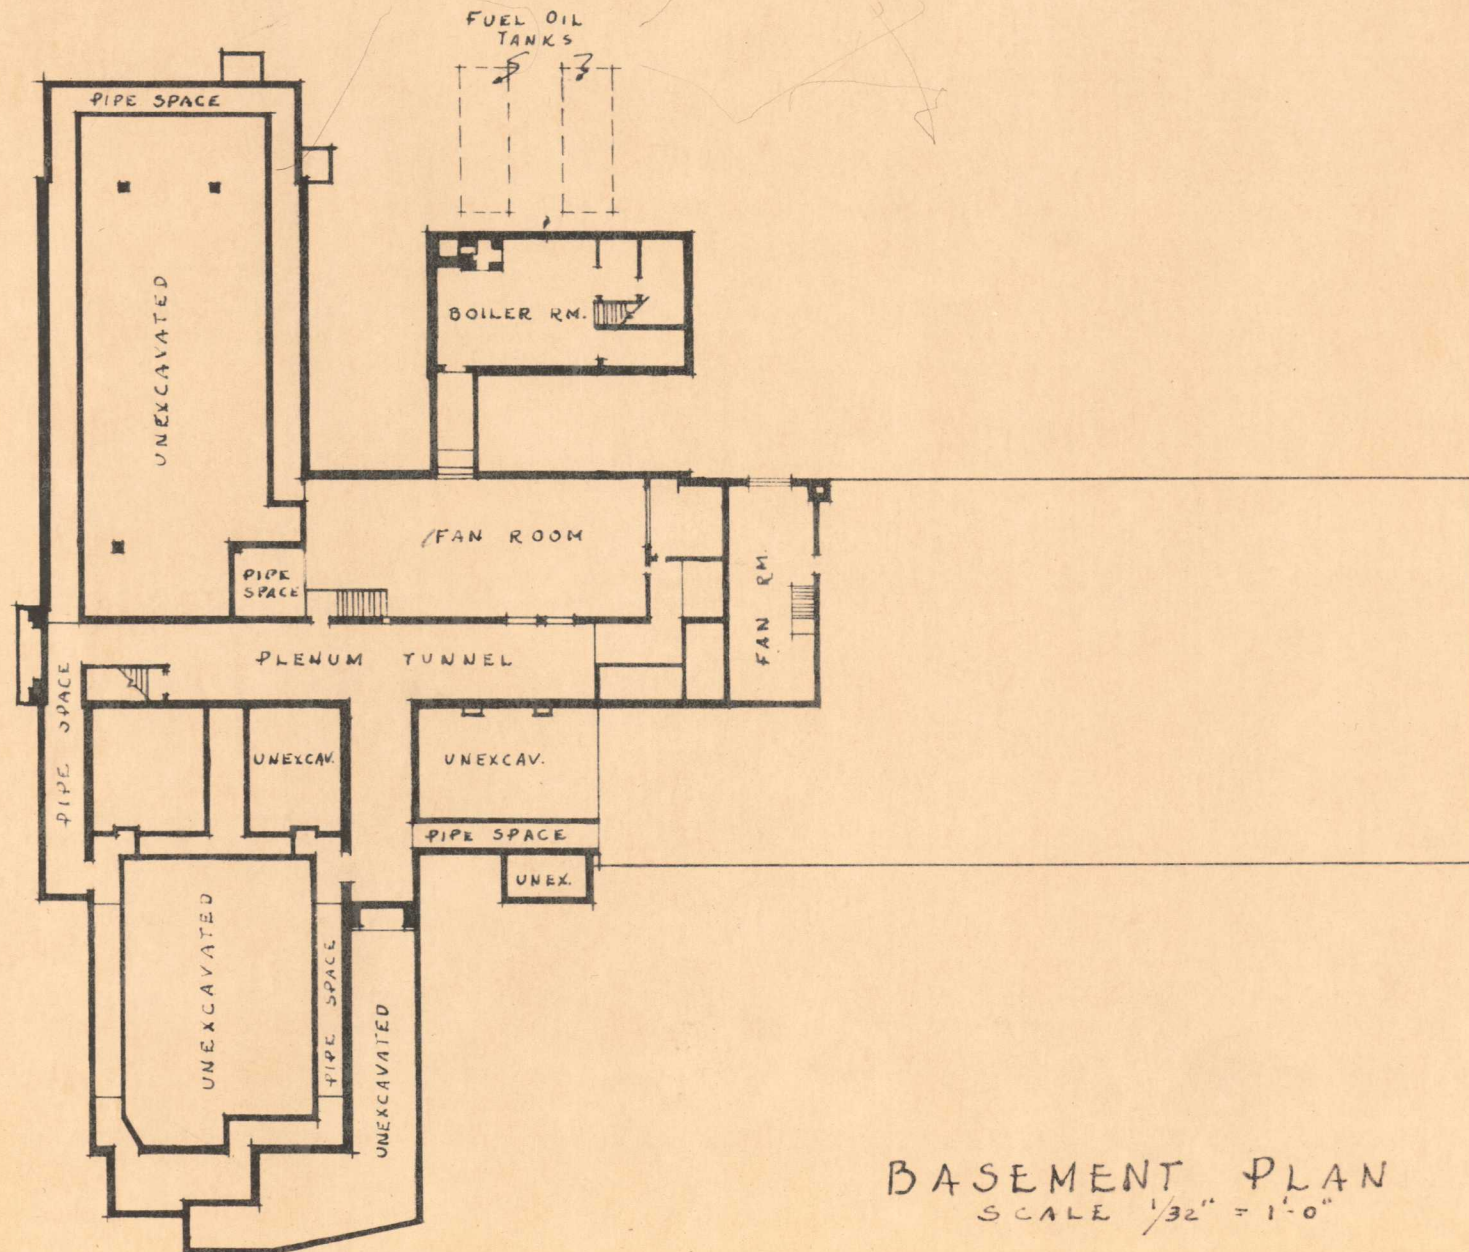



BASEMENT PLAN
SCALE $\frac{1}{32}'' = 1'-0''$

LESLIE SCHOOL

DEPT OF BUILDINGS & GROUNDS
BOARD of EDUCATION
DETROIT, MICHIGAN

DRAWN	DATE	CHECKED	DATE	ADDITION	DATE
O. H. F.	5-13-26	L. S.	5-14-26		

REV 5/3/26

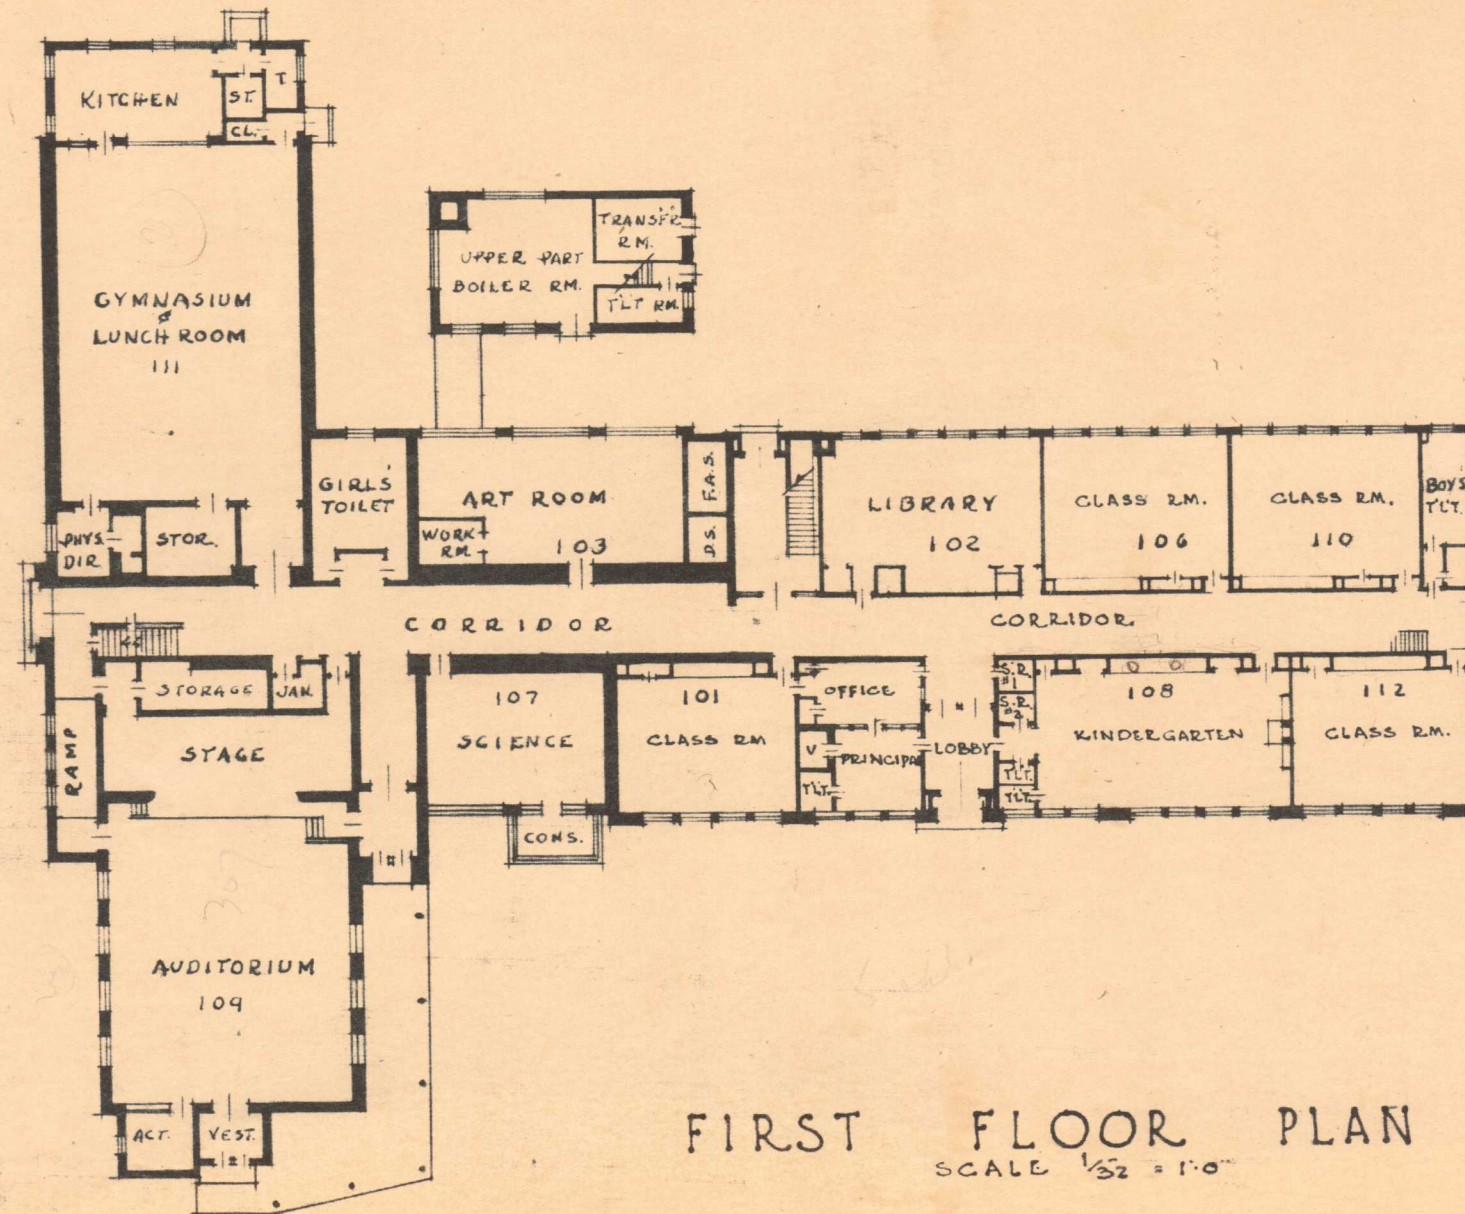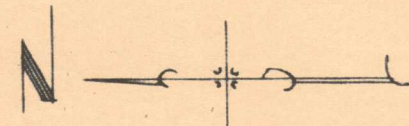


FIRST FLOOR PLAN
SCALE $\frac{1}{32} = 1'-0"$

LESLIE SCHOOL

DEPT. OF BUILDINGS & GROUNDS
BOARD of EDUCATION
DETROIT MICHIGAN

DRAWN	DATE	CHECKED	DATE	ADDITION	DATE
OFF.	5-12-26	G. L. S.	5-14-26		

REV. 8/3/31

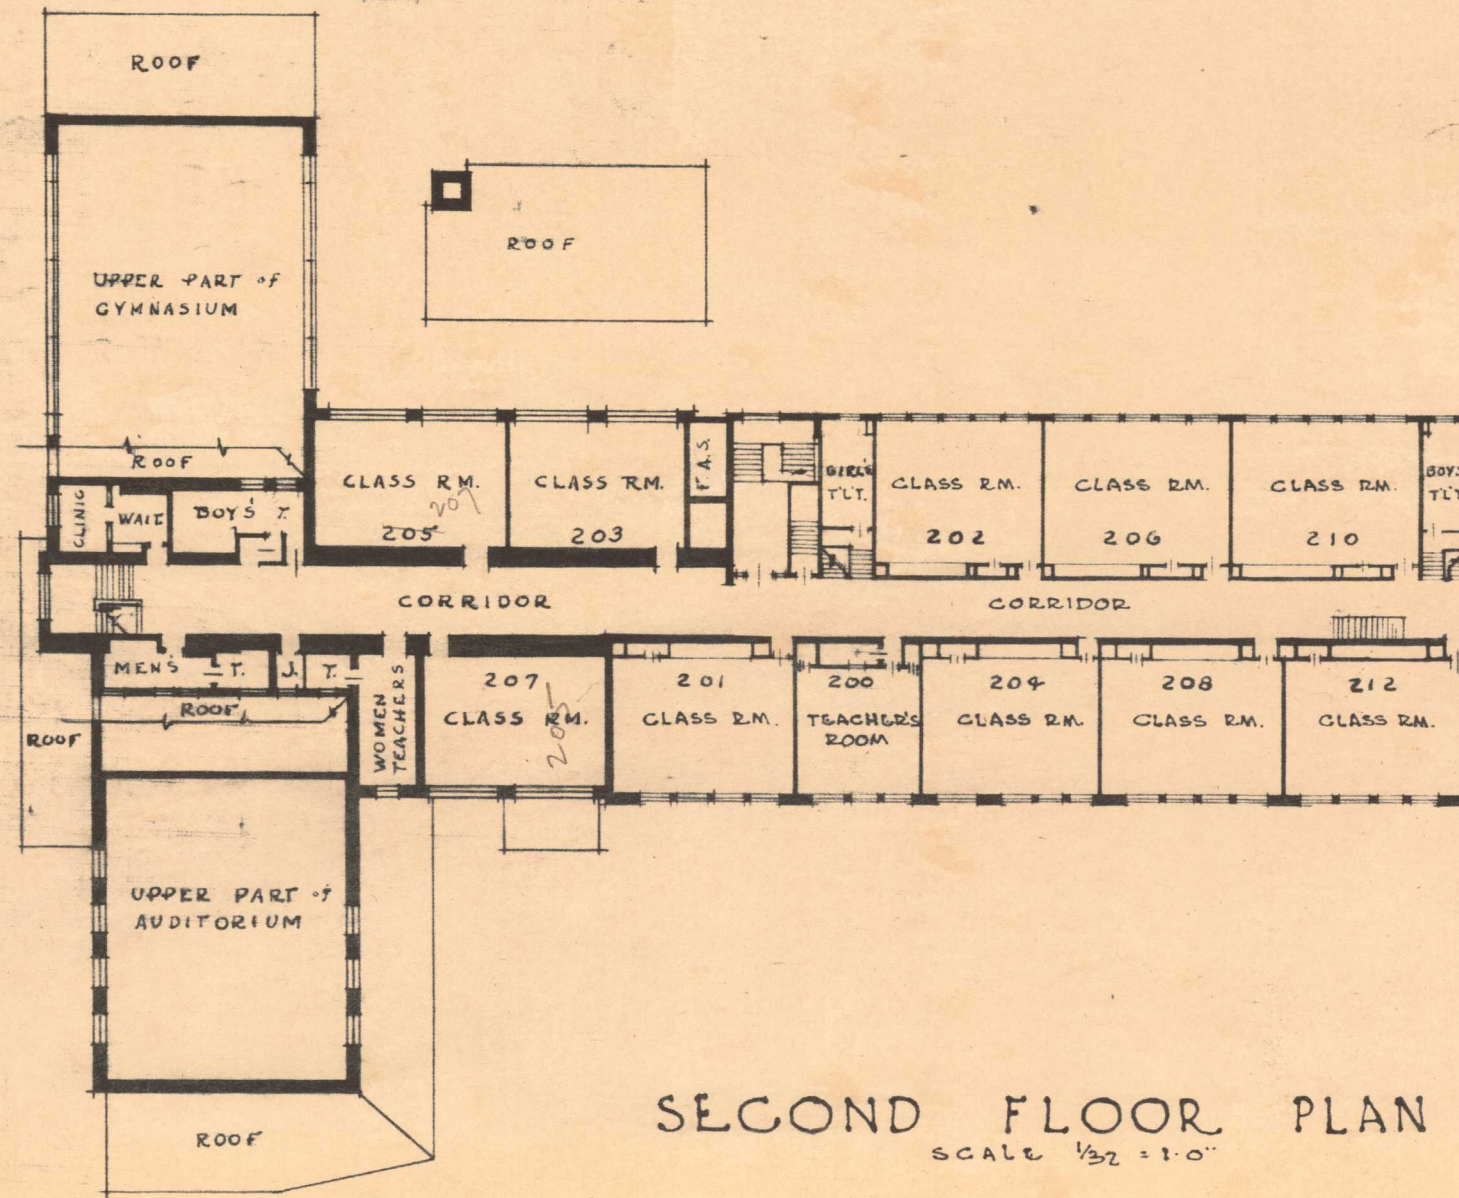

SECOND FLOOR PLAN
SCALE $\frac{1}{32} = 1.0''$